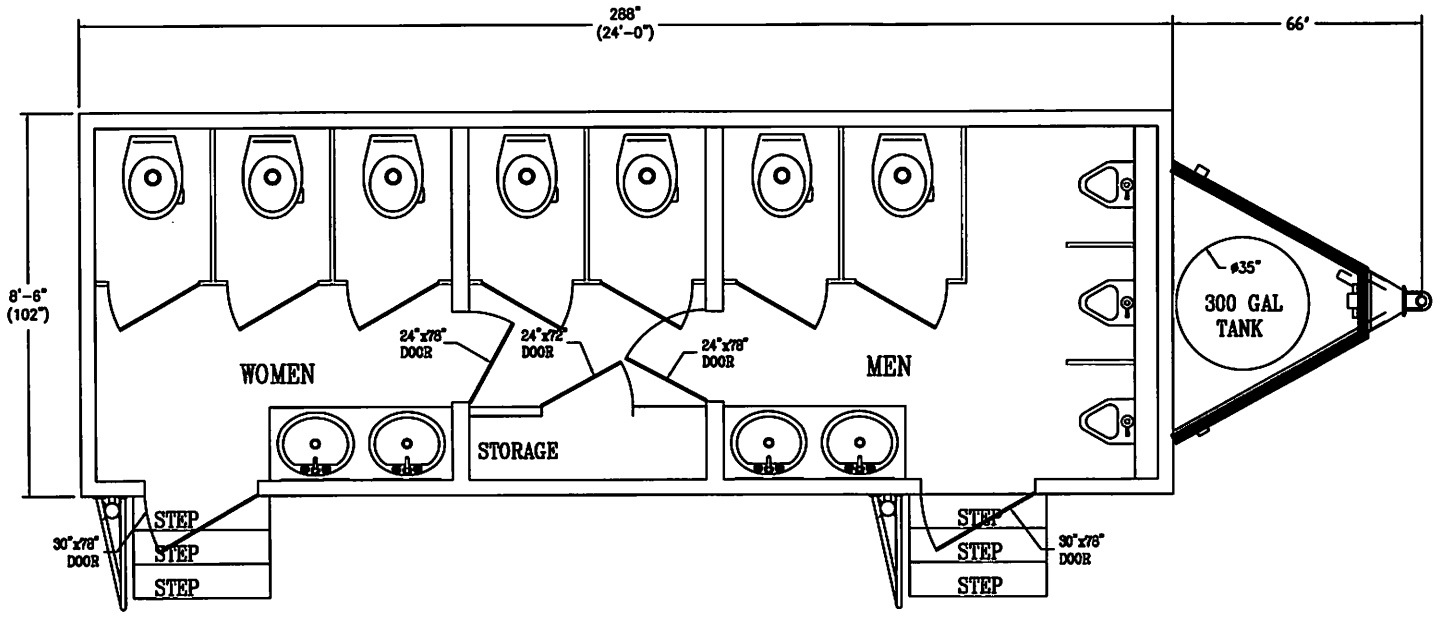

THIS DRAWING IS THE PROPERTY OF ACSI. IT SHALL NOT BE COPIED OR DUPLICATED AND SHALL NOT BE SUBMITTED TO OUTSIDE PARTIES WITHOUT THE CONSENT OF ACSI. - DO NOT SCALE THIS DRAWING.

ADVANCED CONTAINMENT SYSTEMS INC. Houston, Texas ©ACSI 1999 Rights Reserved.	CUSTOMER: ACSI STANDARD	TITLE: RESTROOM FLOOR PLAN 8'-6"X24'-0"	DRAFTER: SIZE: 06/11/12 CHECKED: APPROVED:	DWG# 120611072 REV. #1-06/28/12 SHEET OF